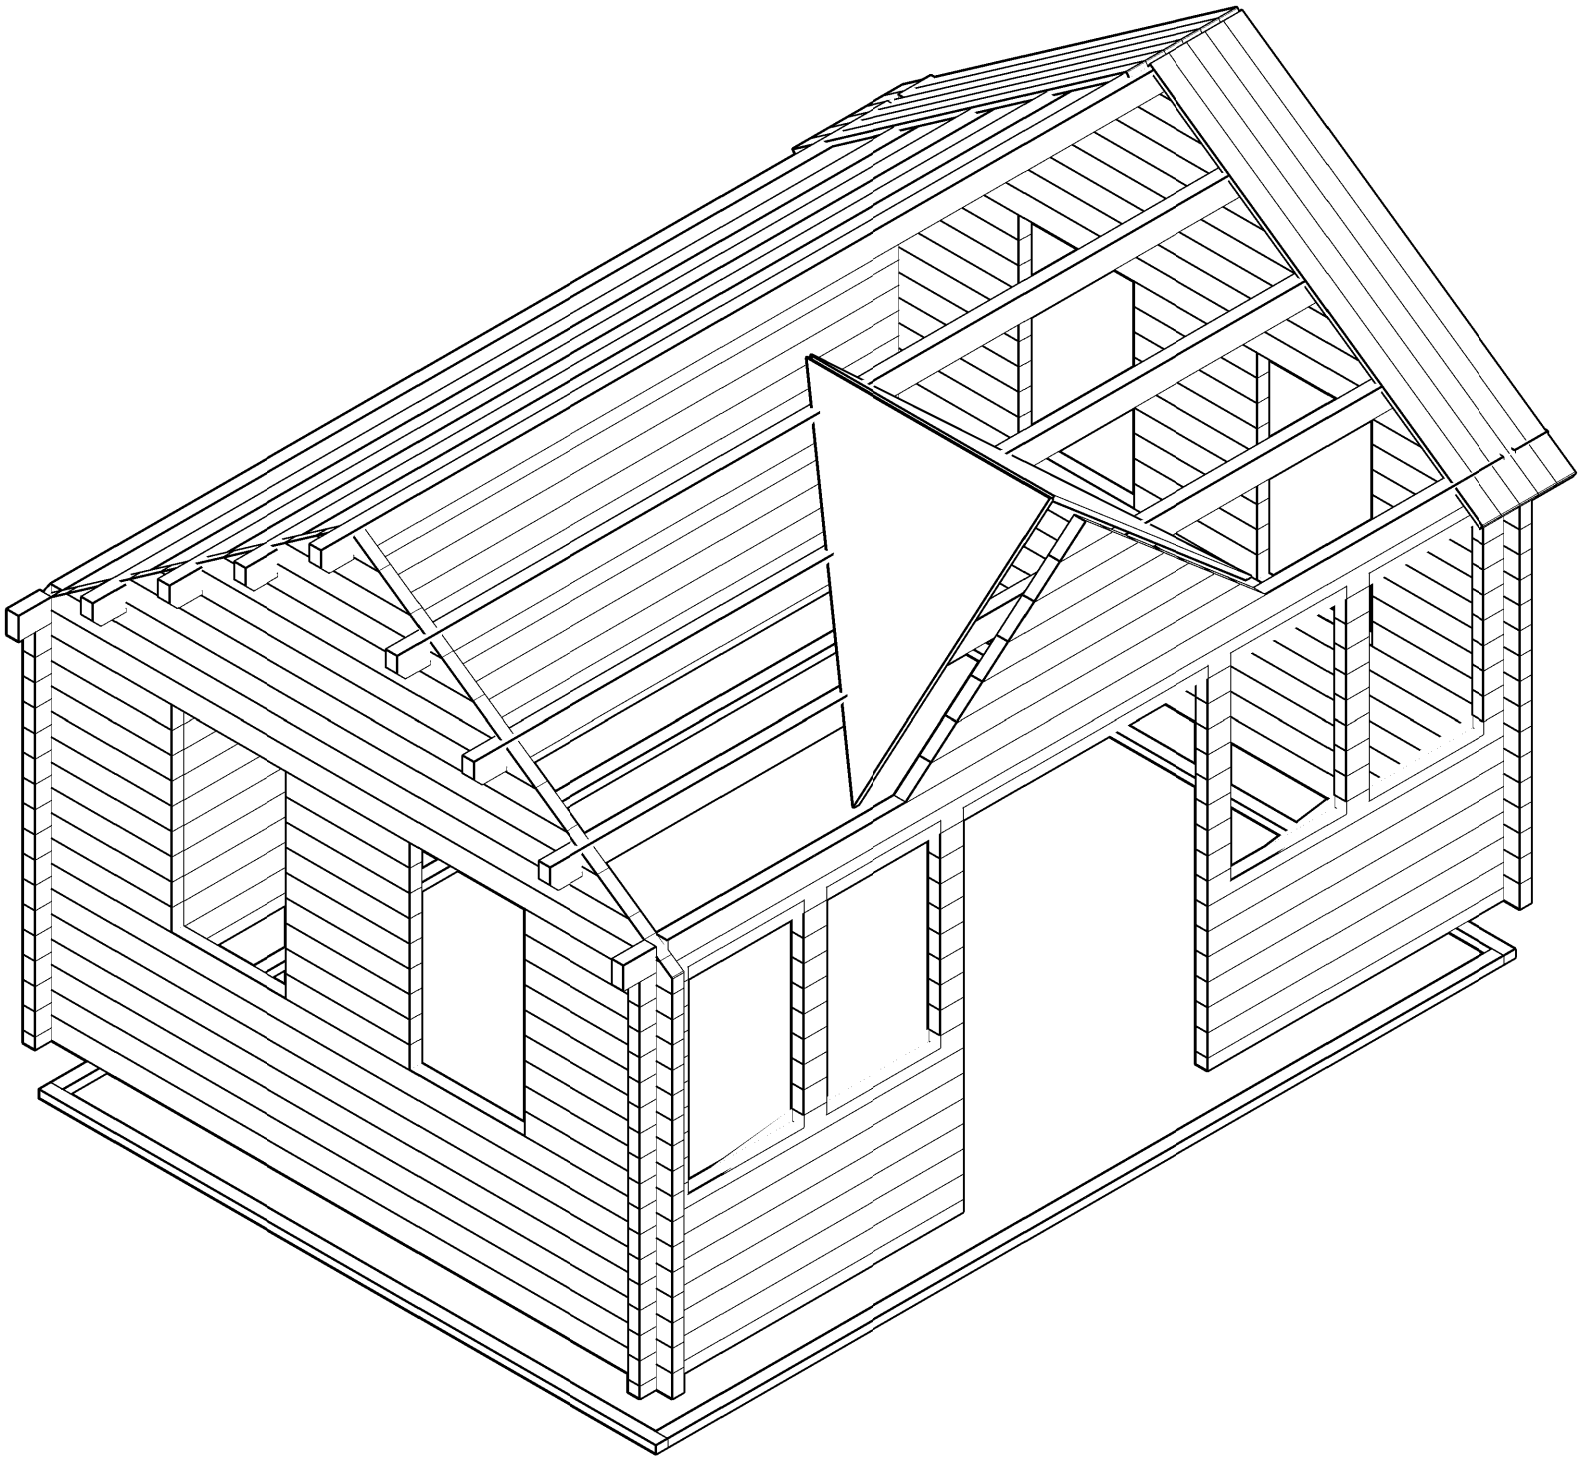
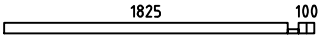
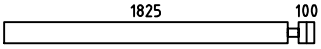
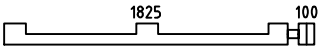
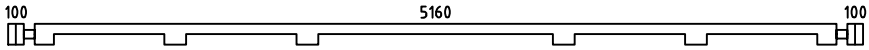
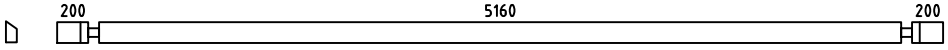
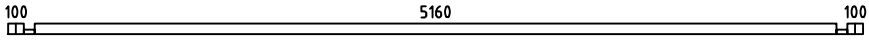
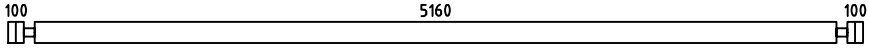
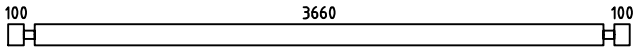
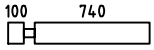
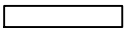
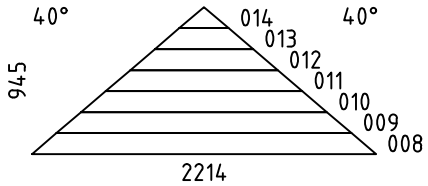
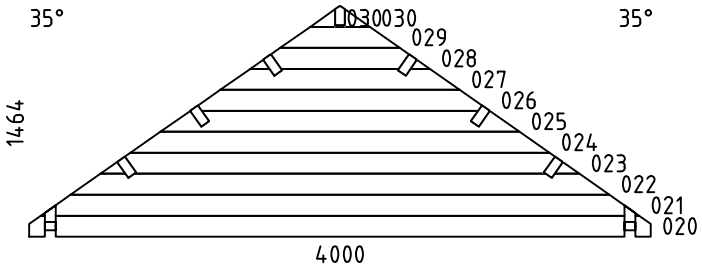
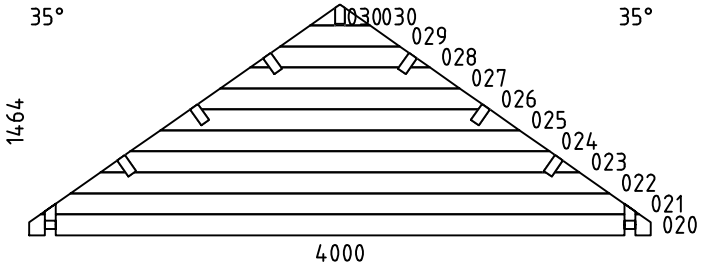
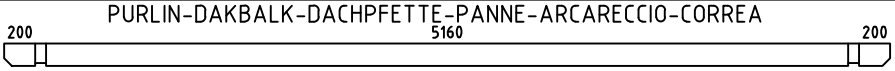
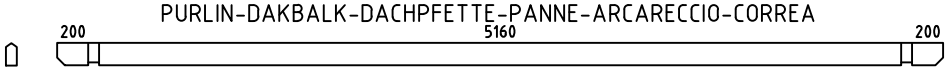
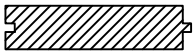
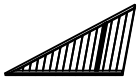



Pos	Specification-Spezifikation-Specificatie-Nomenclature-Elementi-Especification Clockhouse Trevor 70	Qty	Profile (mm)	Lenght (mm)
001		2	70x68	1995
002		12	70x135	1995
003		2	70x135	1995
004		16	70x135	295
005		32	70x135	140
006		1	70x135	5500
007		2	70x135	5700
015		1	70x68	5500
016		16	70x135	5500
017		14	70x135	4000
018		36	70x135	910
019		18	70x135	760
W1-1		1		
WA-1		1		
WB-1		1		

Model	Clockhouse Trevor 70	Material	Page	1/2

Pos	Specification-Spezifikation-Specificatie-Nomenclature-Elementi-Especification Clockhouse Trevor 70	Qty	Profile (mm)	Lenght (mm)
F2	FOUNDATION-FUNDAMENT-FONDATION-FONDAZIONE-VIGAS DE CIMENTACIÓN	2	70x44	5160
F1	FOUNDATION-FUNDAMENT-FONDATION-FONDAZIONE-VIGAS DE CIMENTACIÓN	2	70x44	3800
PL1	PURLIN-DAKBALK-DACHPFETTE-PANNE-ARCARECCIO-CORREA 	6	70x144	5700
PL2	PURLIN-DAKBALK-DACHPFETTE-PANNE-ARCARECCIO-CORREA 	1	70x144	5700
R-1	Roof board-Dachbrett-Dakplank-Volige-Tavola tetto-Tabla de tejado 	100+1	114x28	2510
GB-1	Gable board 120-Giebelblende-Gevelplank-Planche de rive-Tavola di bordo-Tabla de borde 	2	18x120	1500
GB-2	Gable board 120-Giebelblende-Gevelplank-Planche de rive-Tavola di bordo-Tabla de borde 	4	18x120	2550
RL-1	Roofing lath 3000-Giebelleiste-Gevellijst-Latte de rive-Listello di bordo-Listones de borde 	18	18x40	27rmt.
TRS21	Threaded rod kit M10 2-Gewindestange satz-Draadstang set-Kit de tiges filetées-Kit barra filettata-Kit barra roscada 	4	M10	2400
D	Diamond 	3		
RP1	Roof panel 1-Dach elemente-Dakpanelen-Panneau de toit-Pannello da tetto-Panel de tejado 	1+1	1415x1350	


Model Clockhouse Trevor 70	Material	Page 2/2

H = 1.500 m
TOTAL: 18.89 m2

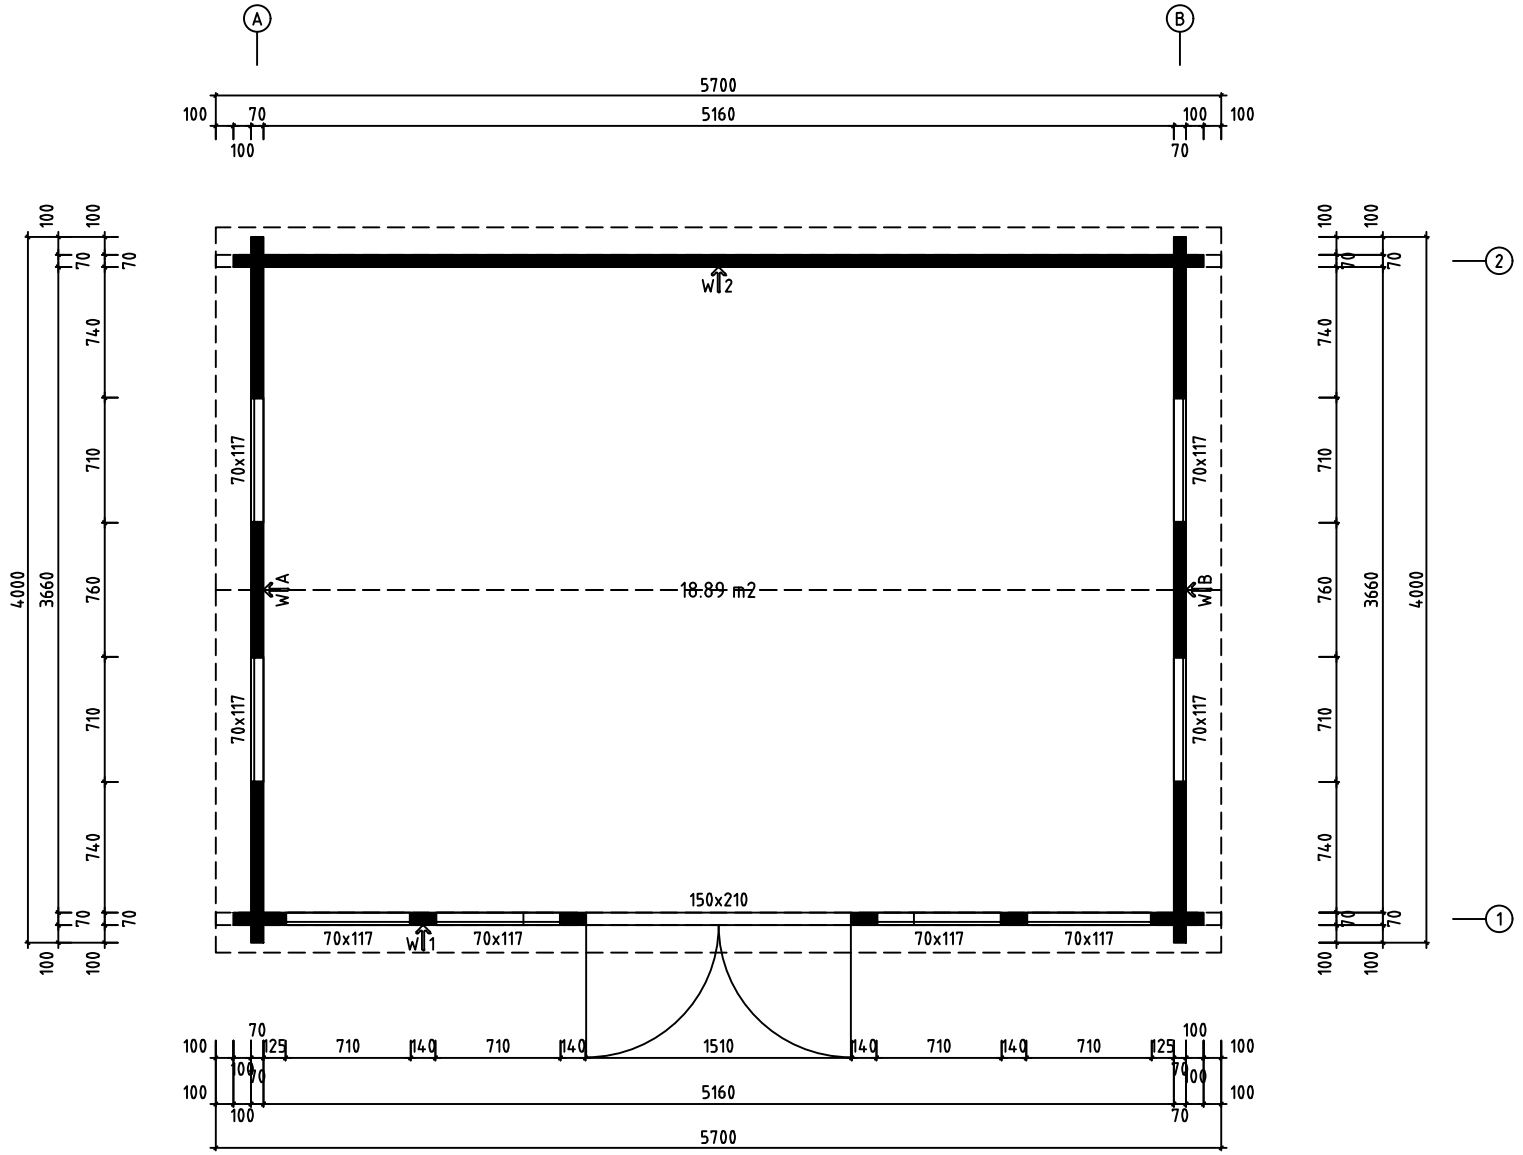


0 0.5m 1.0m 2.0m

Model	Clockhouse Trevor 70	Page	
Drawing	PLAN	Scale	1:30
Material	70x135	Date	06.08.2025
File	Clockhouse Trevor 70.dwg	Drawn by	

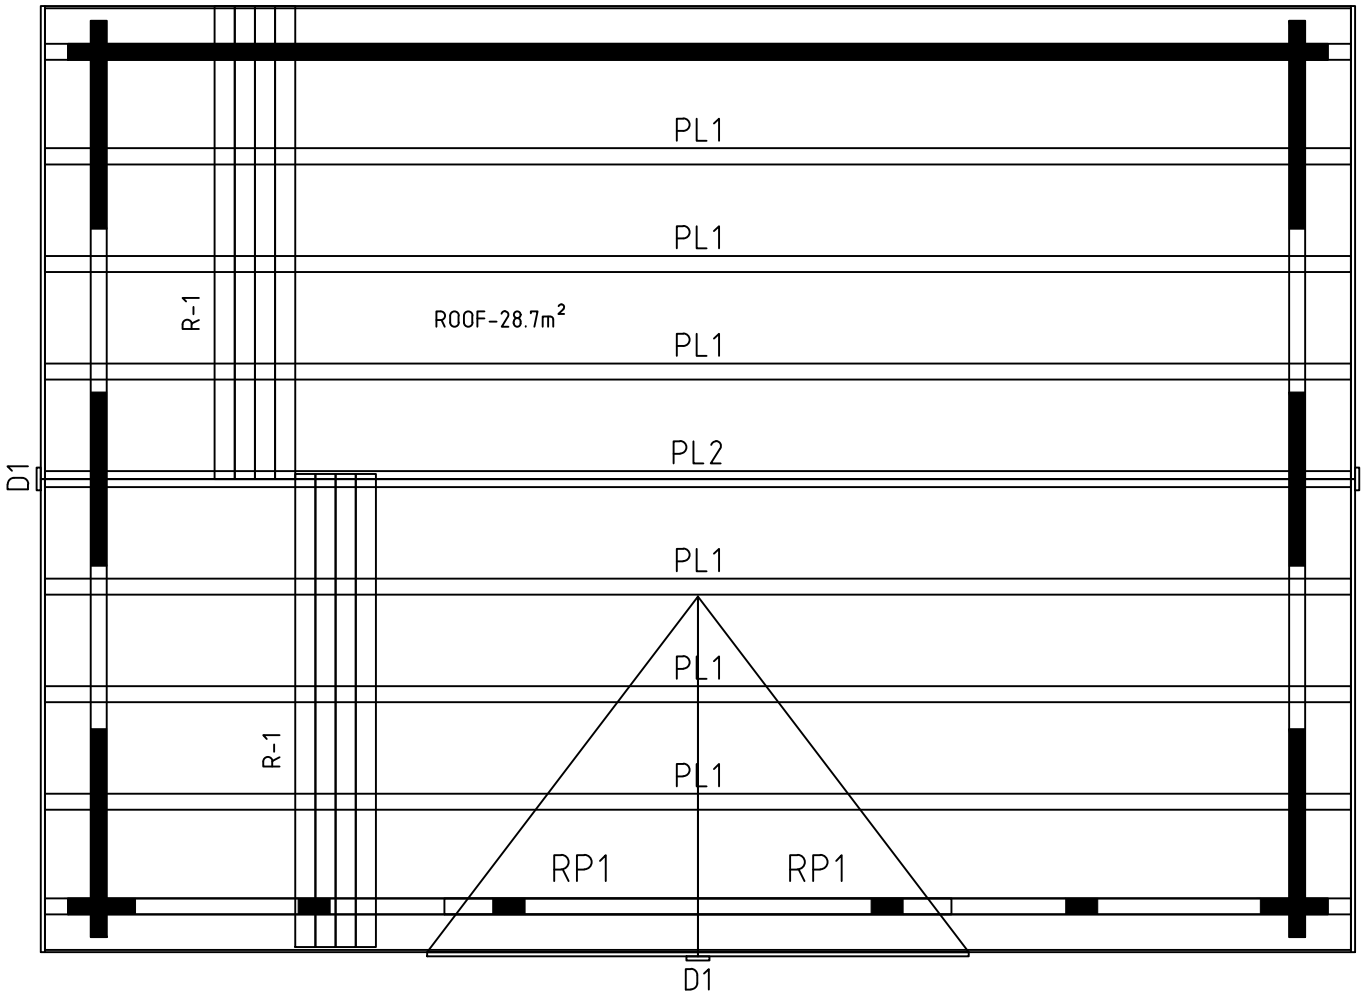


0 0.5m 1.0m 2.0m


Model	Clockhouse Trevor 70	Page	
Drawing	ROOF	Scale	1:30
Material	70x135	Date	06.08.2025
File	Clockhouse Trevor 70.dwg	Drawn by	

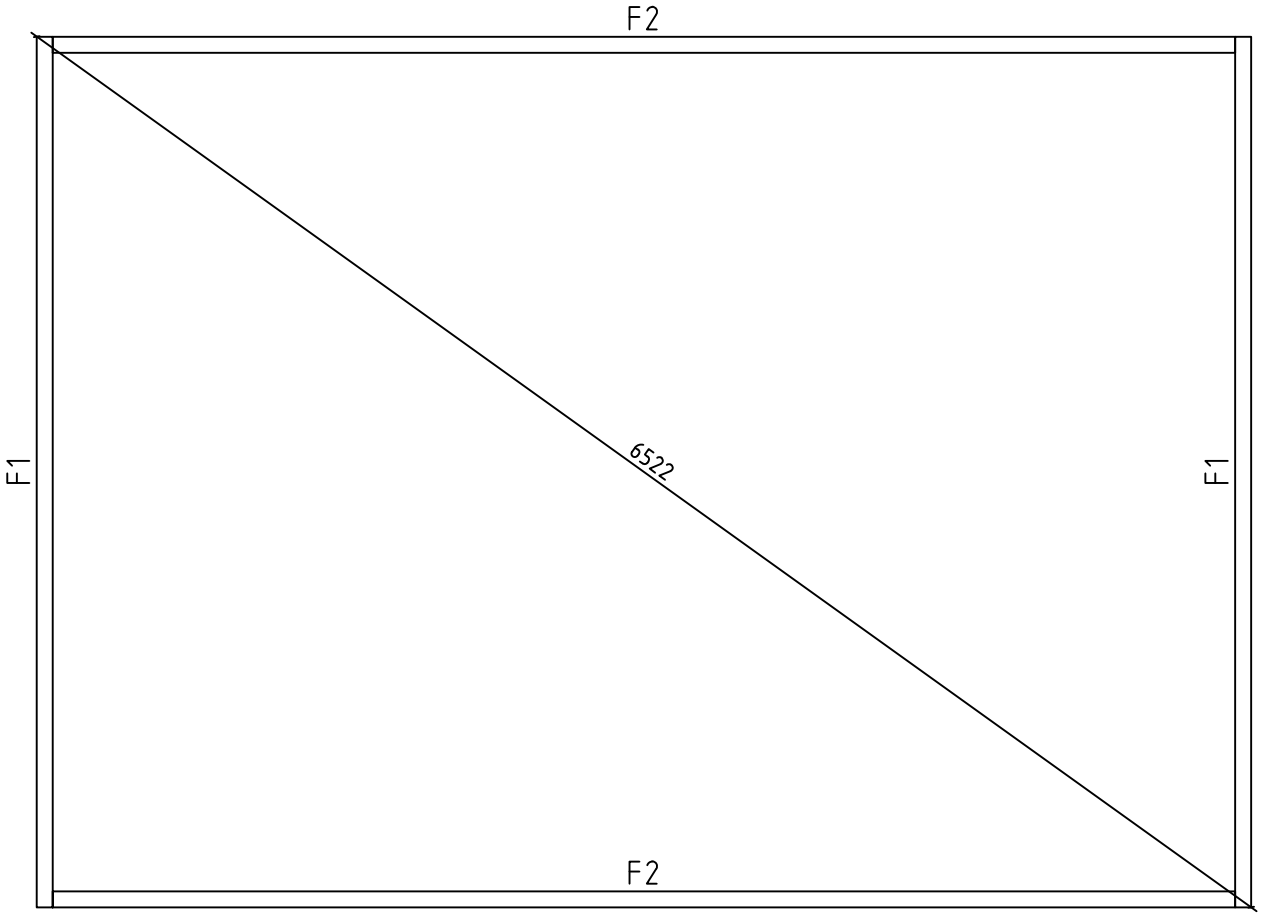

0 0.5m 1.0m 2.0m


Model	Clockhouse Trevor 70	Page	
Drawing	FOUNDATION	Scale	1:30
Material	70x135	Date	06.08.2025
File	Clockhouse Trevor 70.dwg	Drawn by	

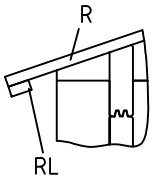

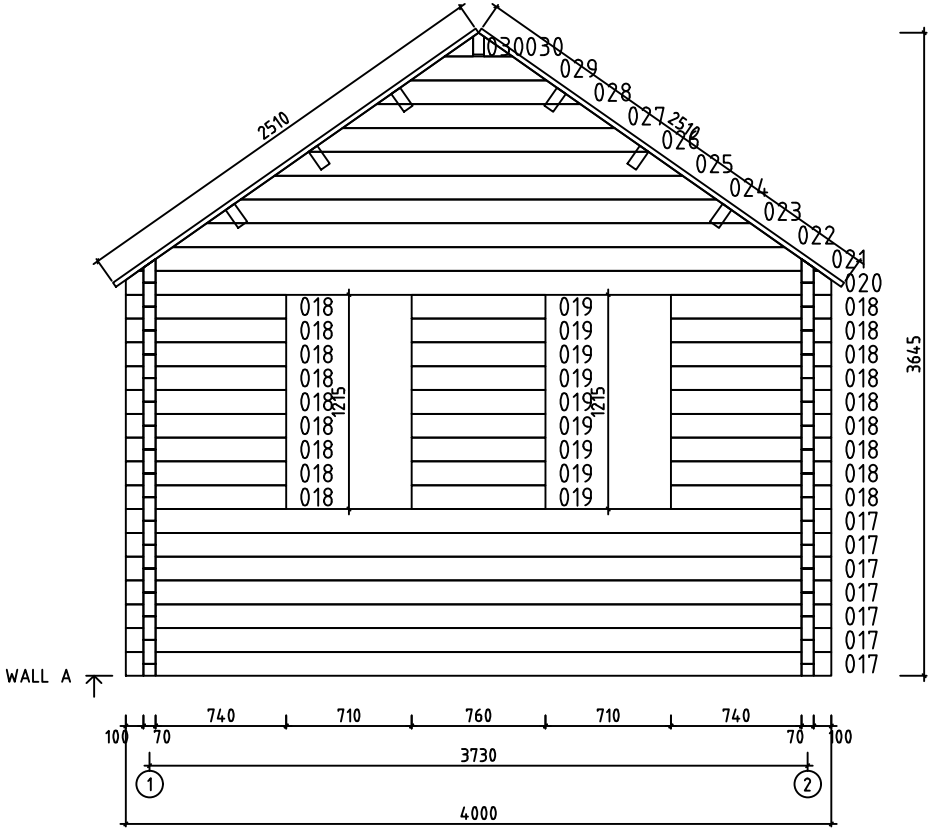


0 0.5m 1.0m 2.0m


Model	Clockhouse Trevor 70	Page	3
Drawing	WALL A	Scale	1:30
Material	7x13.5	Date	06.08.2025
File	Clockhouse Trevor 70.dwg	Drawn by	

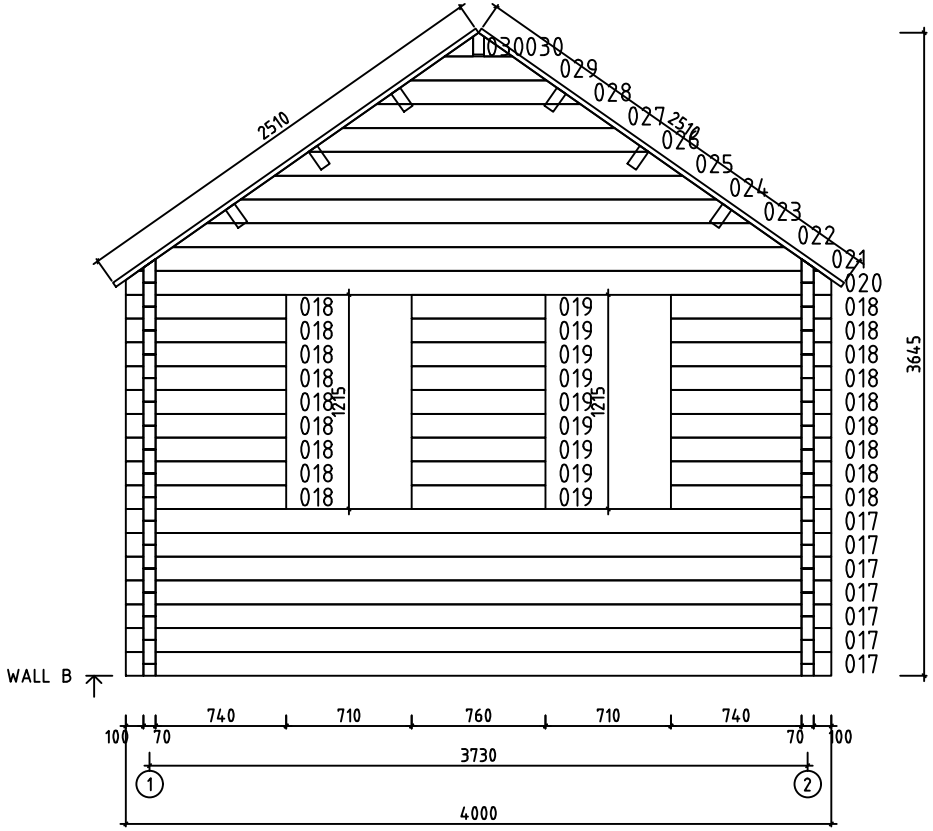

0 0.5m 1.0m 2.0m


Model	Clockhouse Trevor 70	Page	4
Drawing	WALL B	Scale	1:30
Material	7x13.5	Date	06.08.2025
File	Clockhouse Trevor 70.dwg	Drawn by	

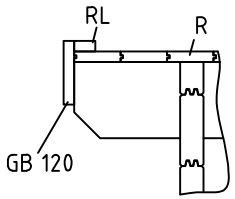

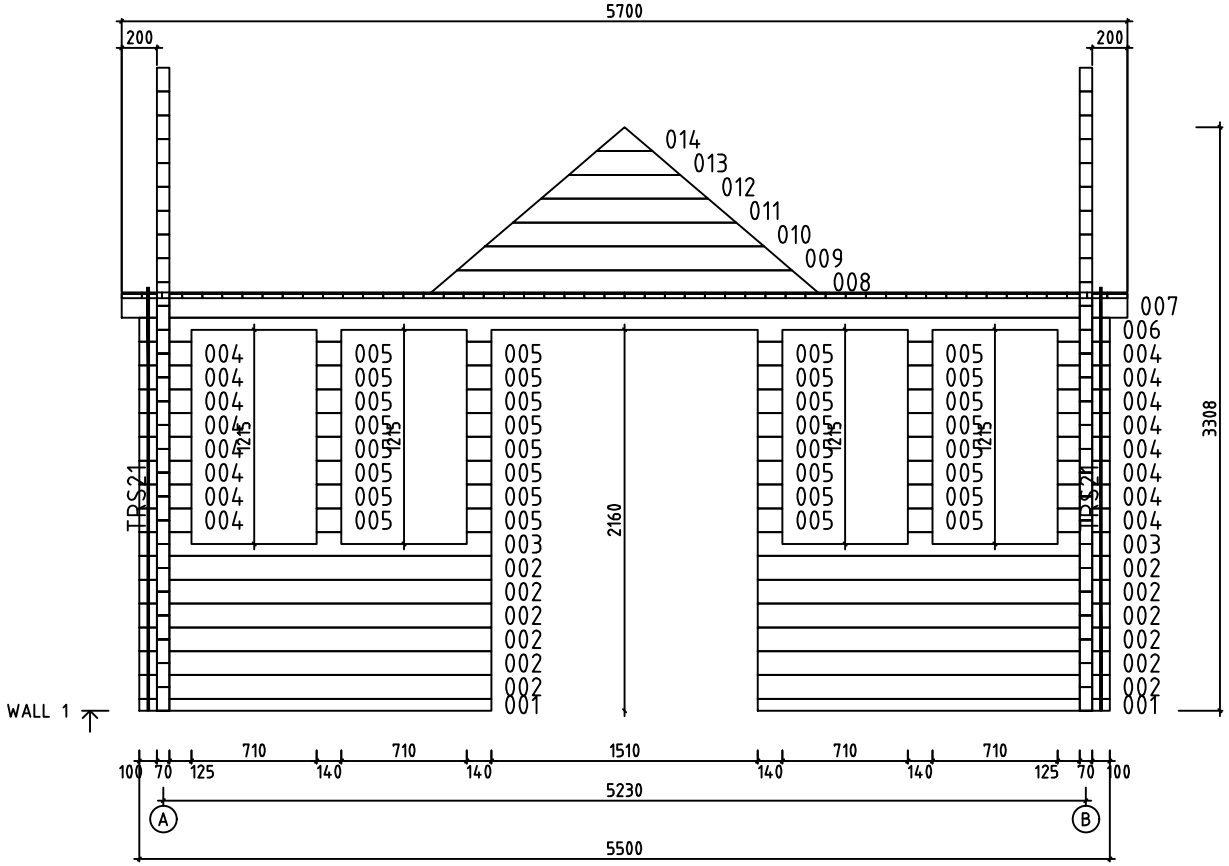


0 0.5m 1.0m 2.0m


Model	Clockhouse Trevor 70	Page	5
Drawing	WALL 1	Scale	1:30
Material	7x13.5	Date	06.08.2025
File	Clockhouse Trevor 70.dwg	Drawn by	

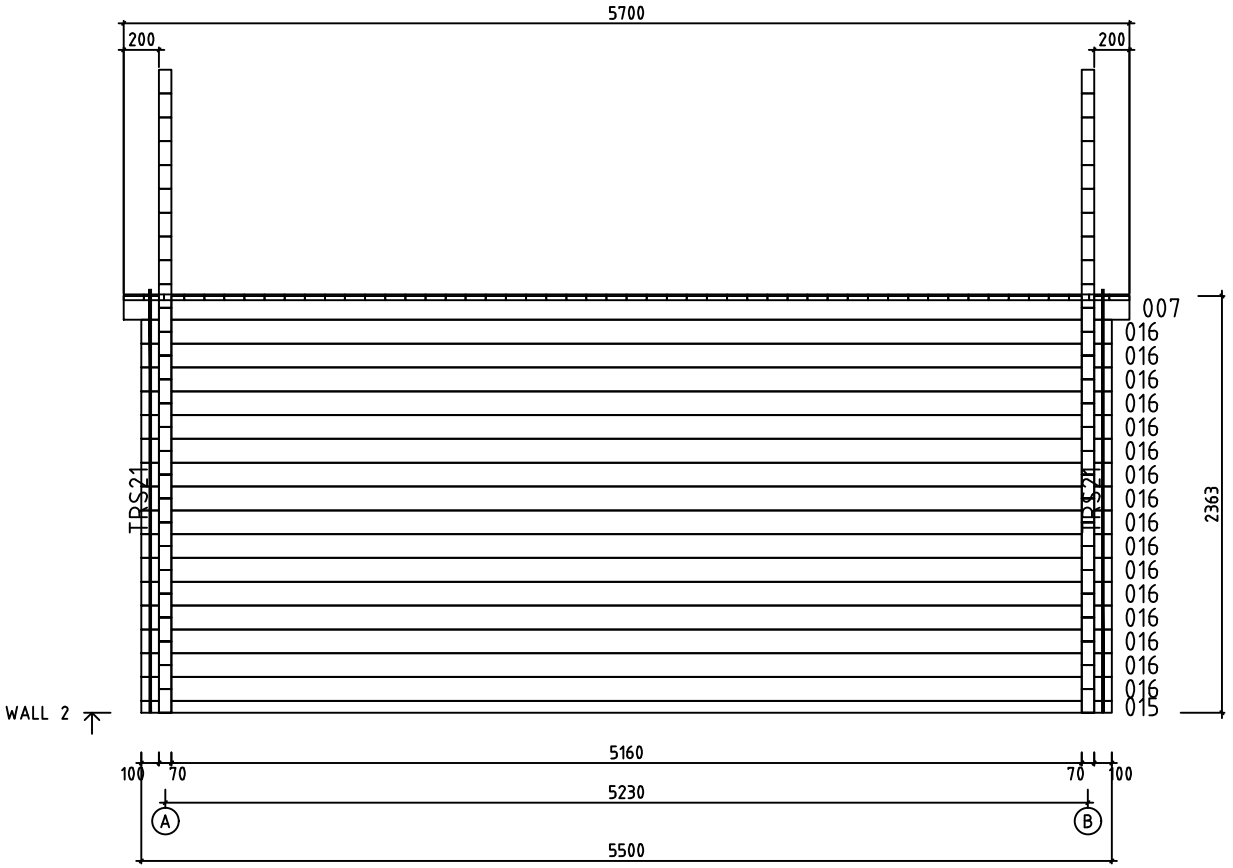



0 0.5m 1.0m 2.0m


Model	Clockhouse Trevor 70	Page	6
Drawing	WALL 2	Scale	1:30
Material	7x13.5	Date	06.08.2025
File	Clockhouse Trevor 70.dwg	Drawn by	

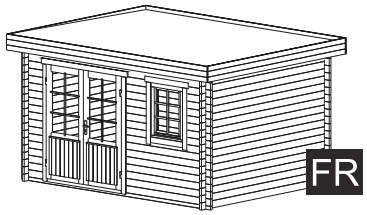


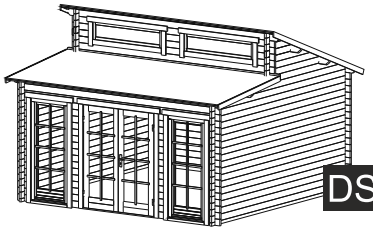


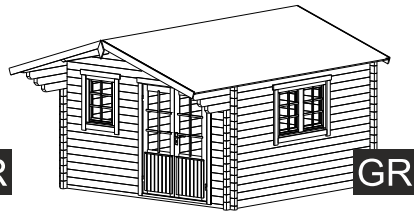

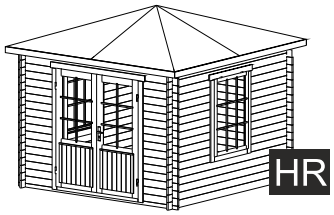

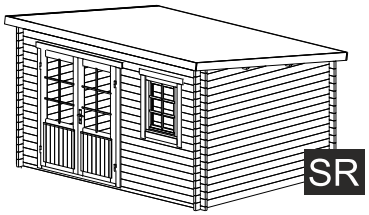

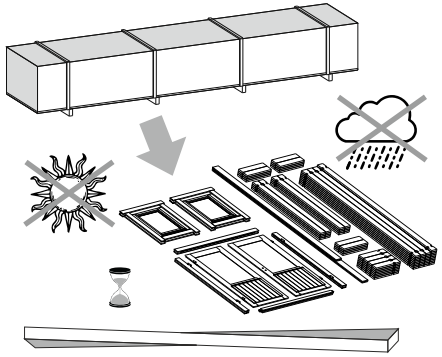


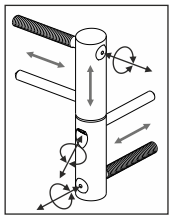


ADJUSTABLE HINGES


3.

TYPE- A
5x90

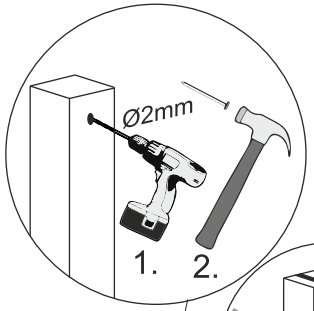


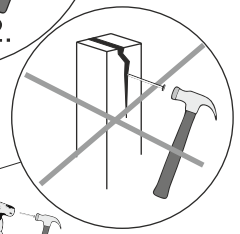


4.

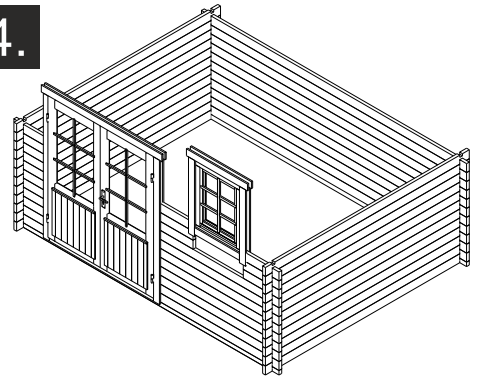


OPTIONS

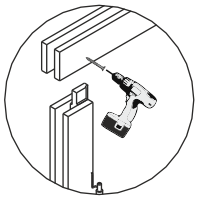

TYPE- B
4x60

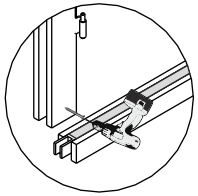

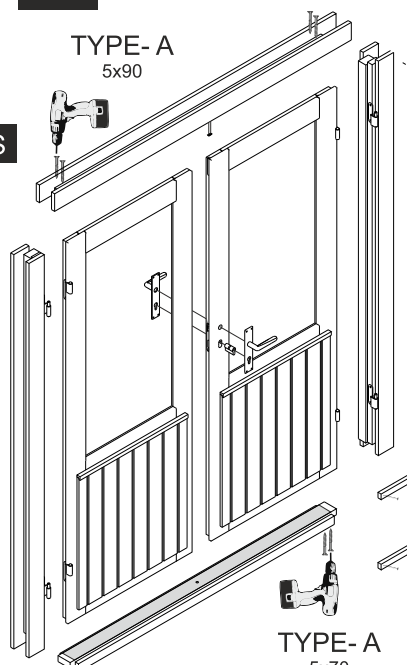


TYPE- A
5x70

NB!





1.

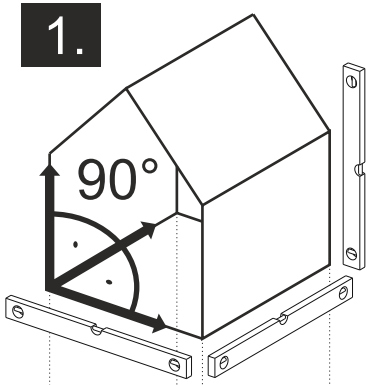


5.

OPTIONS

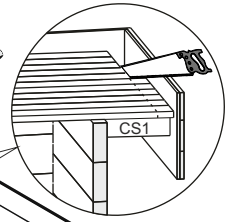


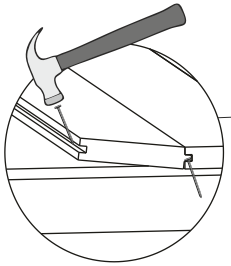

2.

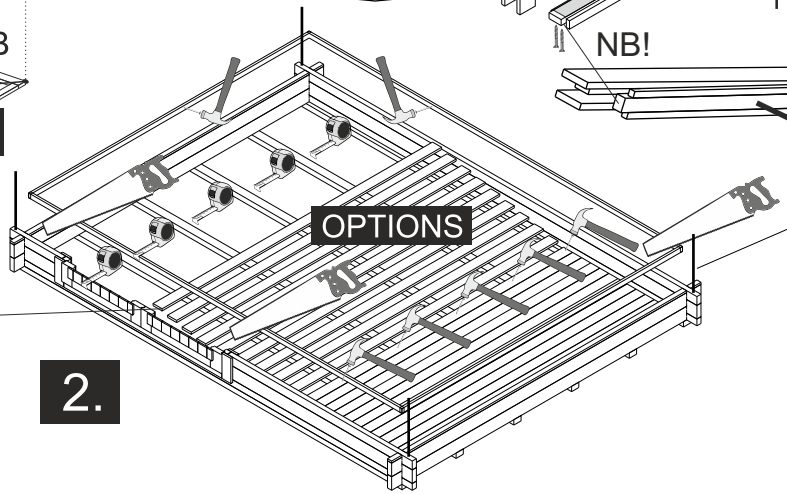


OPTIONS

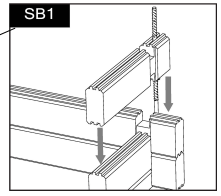


The guide is illustrative. This guide is not project specification.
Der Leitfaden ist illustrativ. Dieser Leitfaden ist keine Projektspezifikation.
De gids is illustratief. Deze gids is geen projectspecificatie.


5.

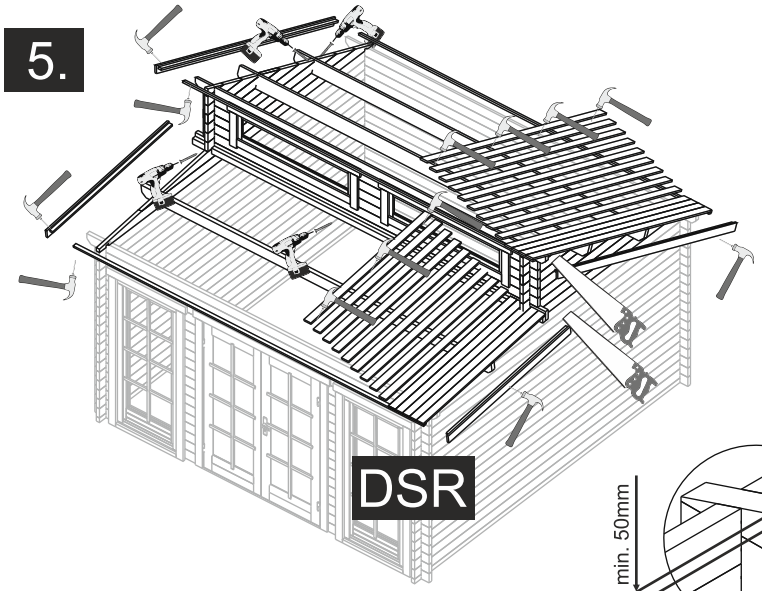



5.

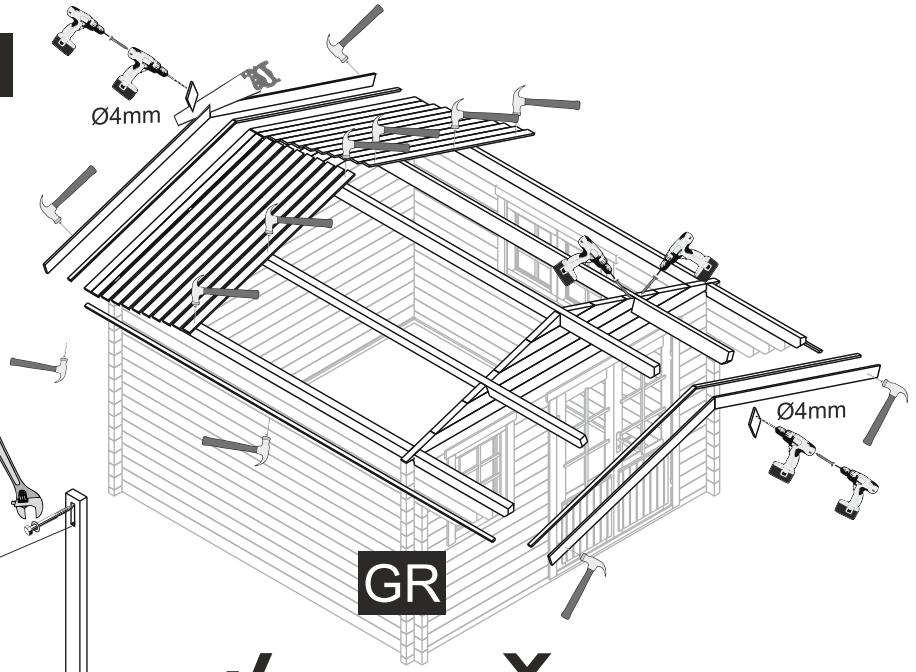



OPTIONS

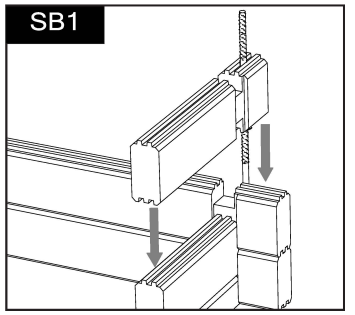


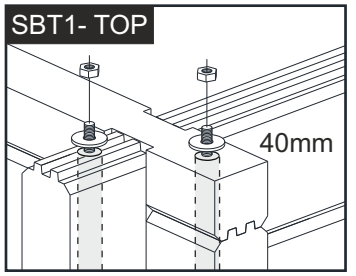


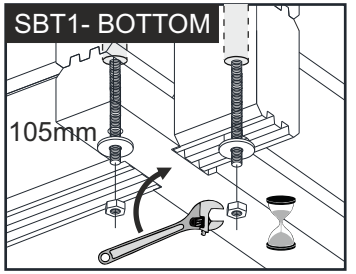

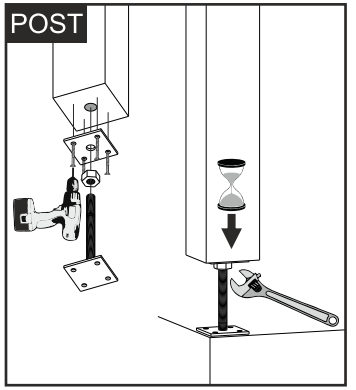

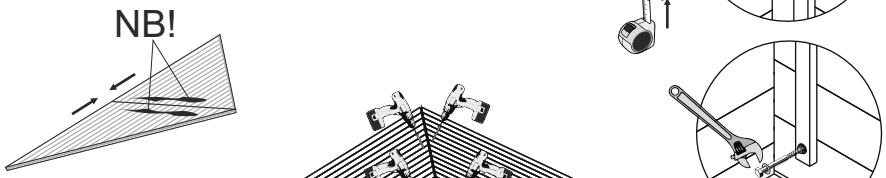

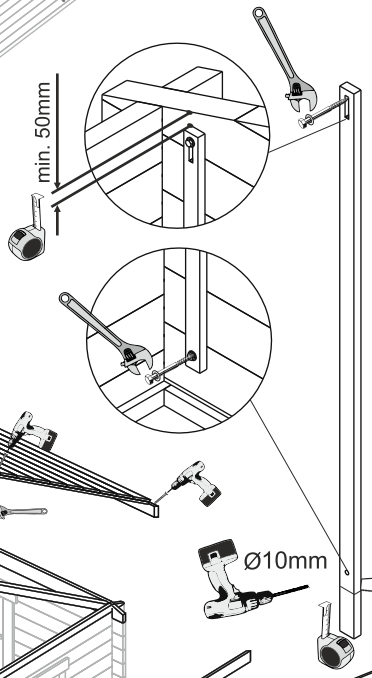


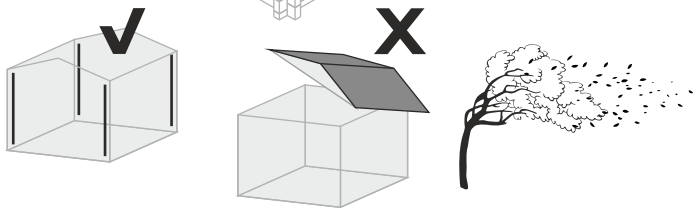

OPTIONS- STORM BRACES


5.


5.

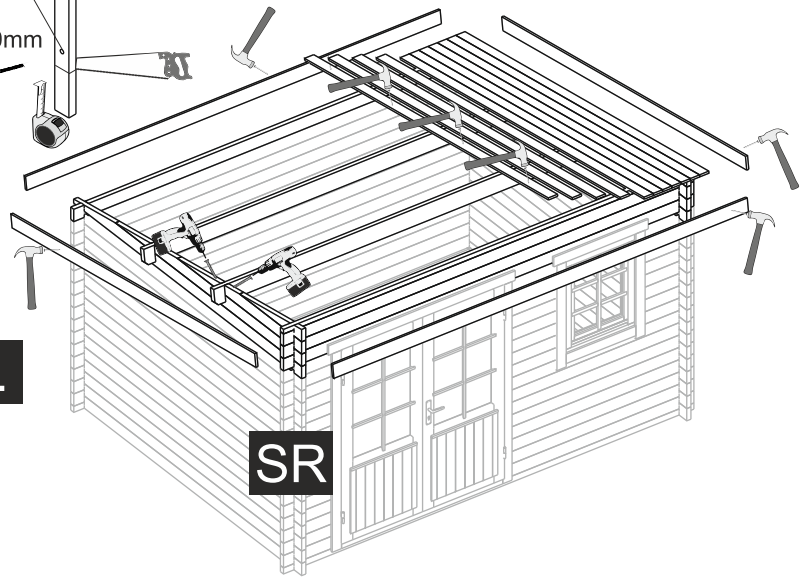


Öffnung/Opening


A

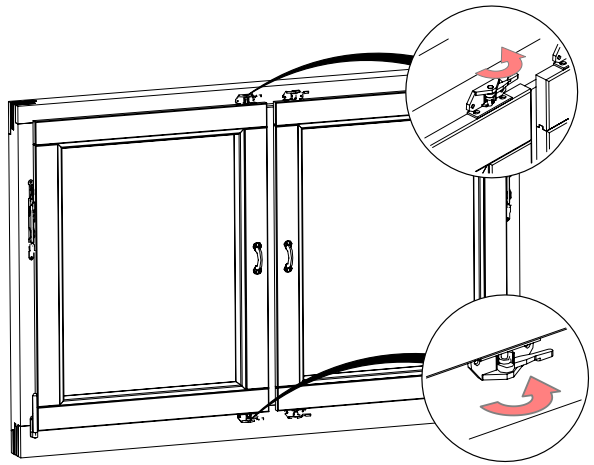


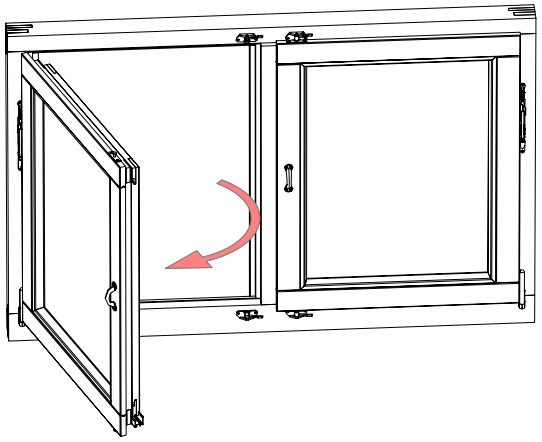



B

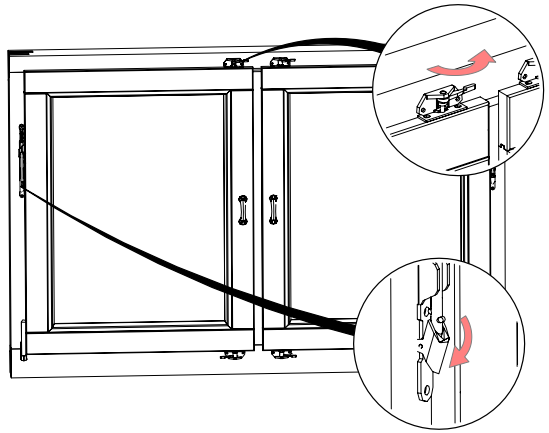






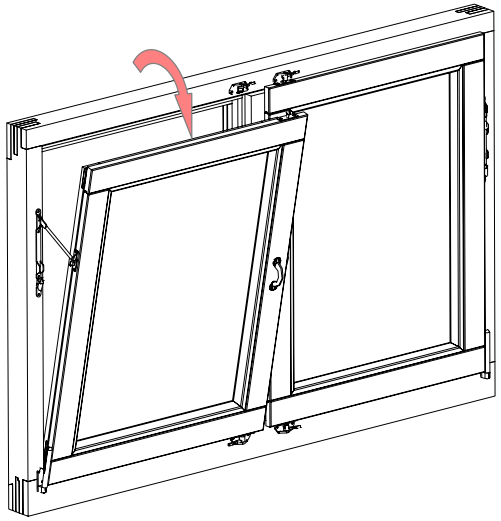


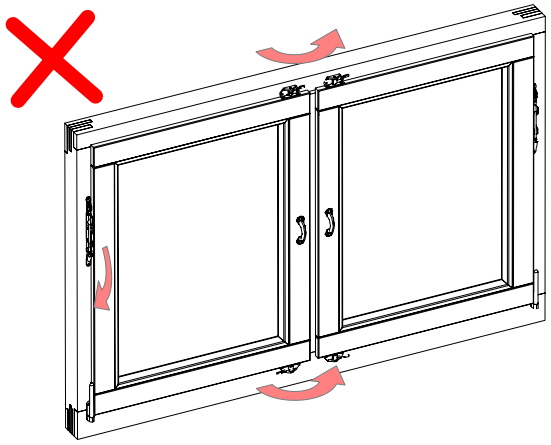

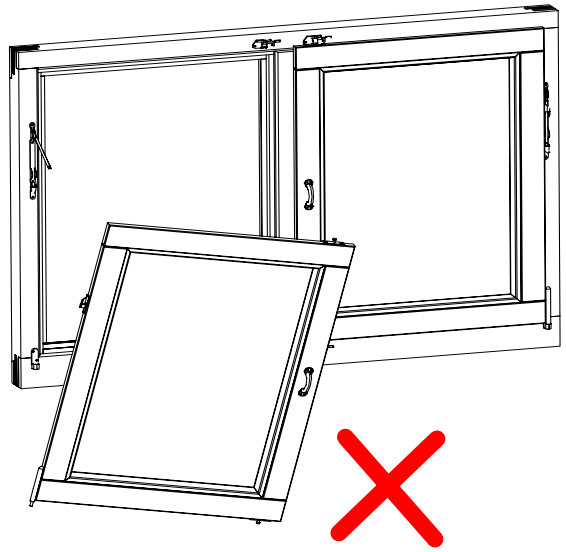

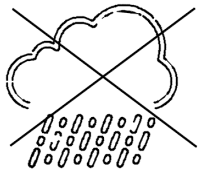

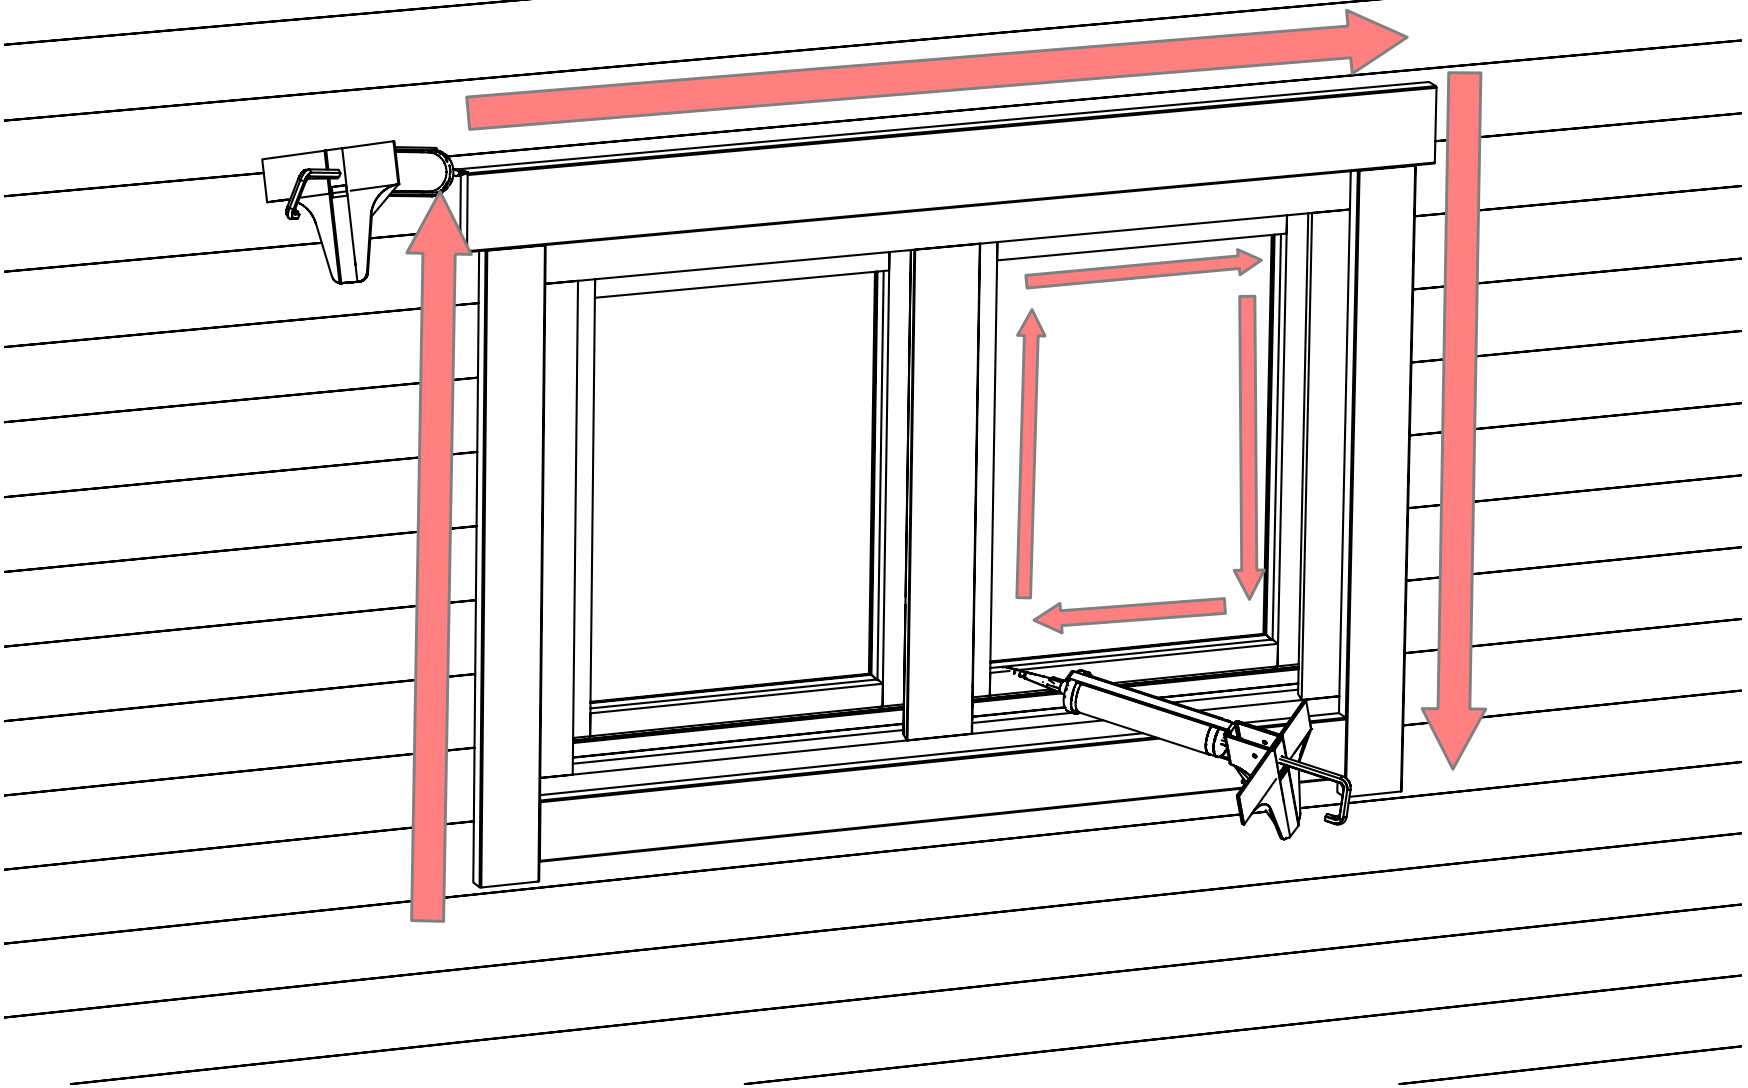

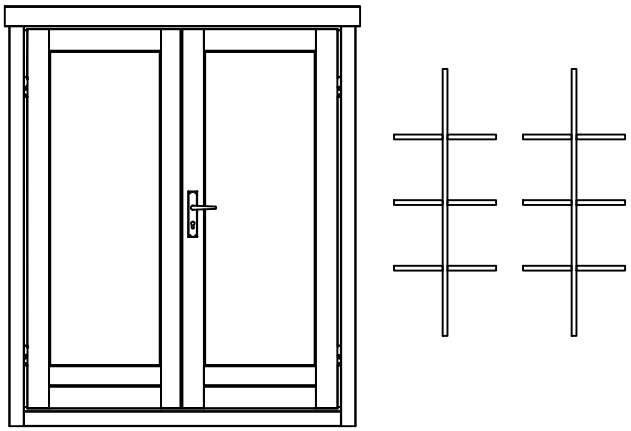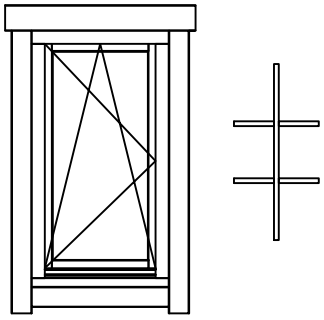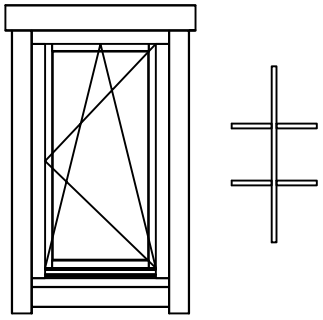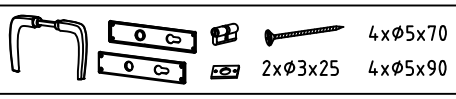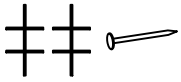Pos	Specification-Spezifikation-Specificatie-Nomenclature-Elementi-Especification Clockhouse Trevor 70	Qty	Profile (mm)	Lenght (mm)
	DOOR 1500x2100 DD08-8 H 1500x2100-70 ISO 	1		
	WINDOW 700x1170 W0-6DK 700x1170-70 L ISO 	4		
	WINDOW 700x1170 W0-6DK 700x1170-70 R ISO 	4		
	Window handle set-Fenstergriff-Raamgreep-Ferrure de fenétre-Ferramenta finestra-Manilla ventana 	8		
	Double door kit ISO-Doppeltür satz-Dubbele deur set-Kit double porte-Kit porta-Kit para puerta 	1		
	Nail 1.6x30-Nagel-Spijker-Clou-Chiodo-Clavo 	65	1.6x30	

Model	Clockhouse Trevor 70	Material	70x135	Page	3/3